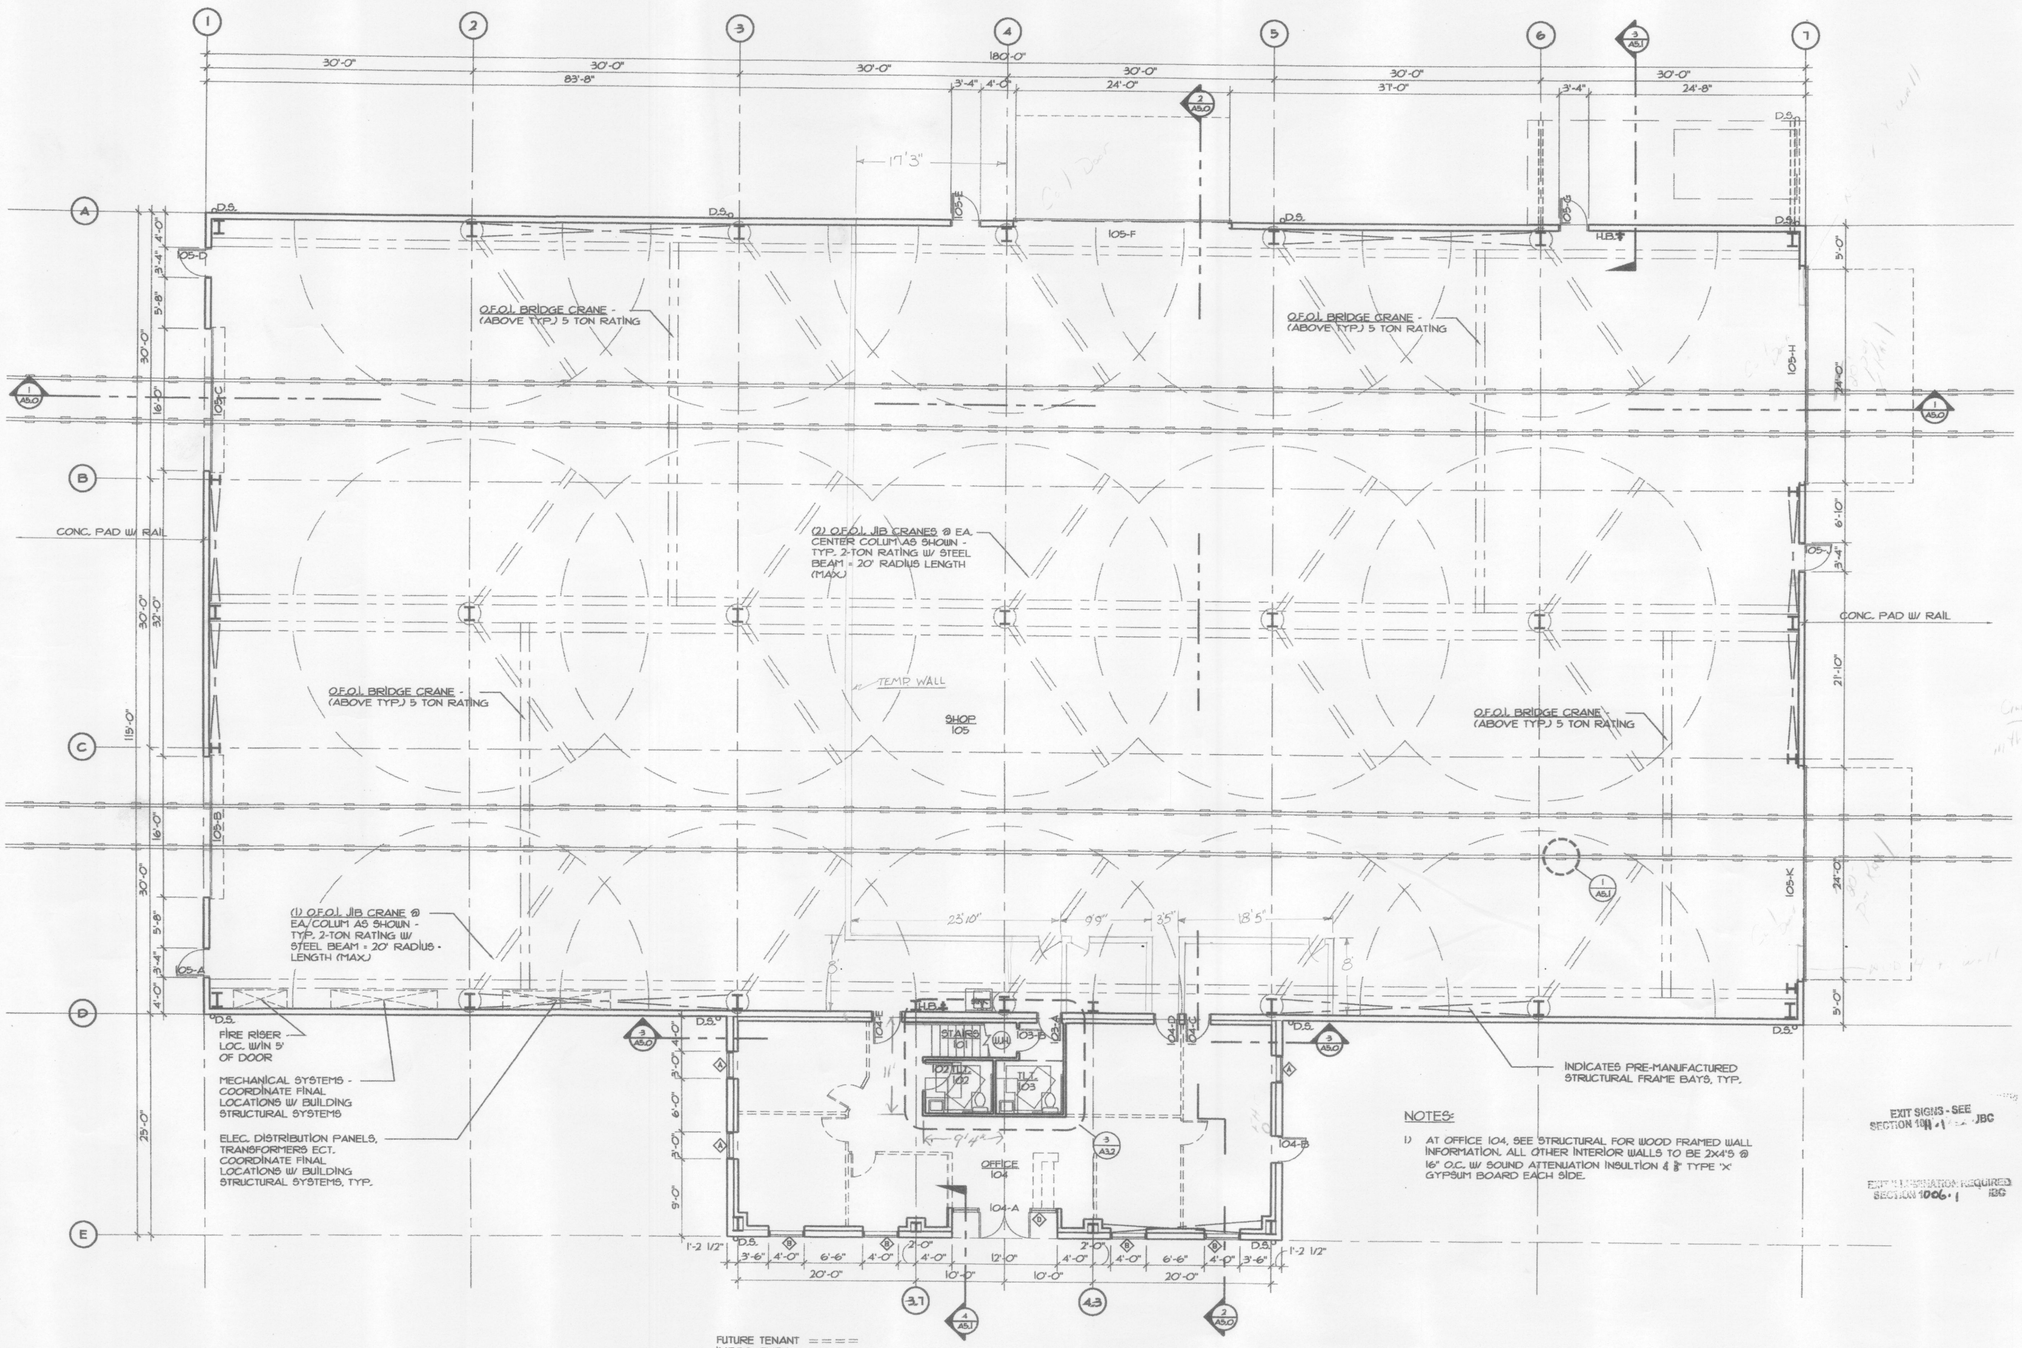

NOTES:

1) AT OFFICE 104, SEE STRUCTURAL FOR WOOD FRAMED WALL INFORMATION. ALL OTHER INTERIOR WALLS TO BE 2x4'S @ 16" O.C. W/ SOUND ATTENUATION INSULTION & ⅝" TYPE 'X' GYPSUM BOARD EACH SIDE.

WASHINGTON STATE BARRIER FREE ACCESSIBLE FACILITIES REQUIRED WAC 51-40, CH 11

MAIN FLOOR PLAN

SCALE: 1/8" = 1'-0"

JOHANSSON ARCHITECTURE, PC

6476 REGISTERED ARCHITECT KARL JOHANSSON STATE OF WASHINGTON

Karl Johansson, A.I.A.
101 S. Parkway Avenue
PO Box 798
Battle Ground, WA 98604

Ph. 360-687-8379
Fax 360-687-8450

Port of Woodland

Lot #4 Development

Woodland, Washington

OVERALL MAIN FLOOR PLAN

PROJECT #: 0723
FILE #: 0723A31.dwg
DATE: July 18, 2008

REVISIONS:

A3.1